



1 0560 **Proposed Front Elevation**

1 : 200

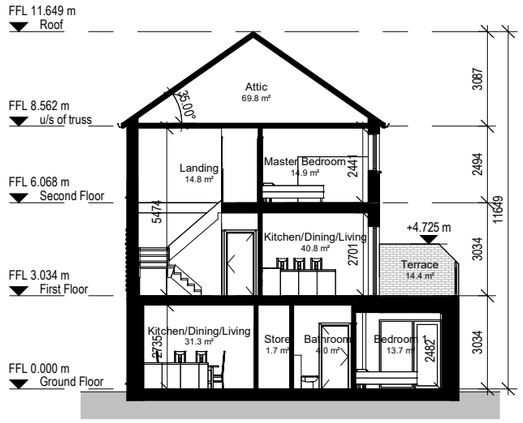

4 0560 **Proposed Section A-A**

1 : 200

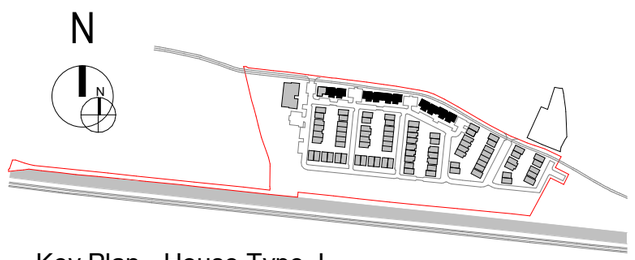

Key Plan - House Type J

Keynote Legend	
Key Value	Keynote Text
01	Selected Brick Finish
02	Selected Render Finish
10	Double Glazed Thermally Broken Window System to Selected Colour
12	Opaque Glazing
17	Selected Roof Slate
22	uPVC Rainwater Goods
23	Double Glazed Thermally Broken Door System to Selected Colour
31	Selected Metal Railing
47	Selected Pressed Metal Canopy




2 0560 **Proposed Rear Elevation**

1 : 200



3 0560 **Proposed Side Elevation**

1 : 200

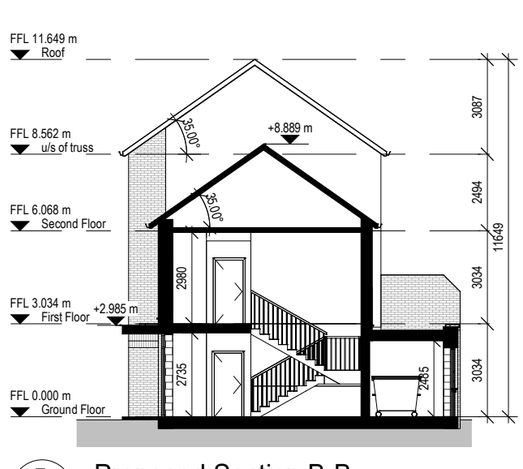

5 0560 **Proposed Section B-B**

1 : 200

GENERAL NOTES:

ALL DIMENSIONS ARE TO BE CONFIRMED ON SITE

DIMENSIONS ARE NOT TO BE SCALED FROM THIS DRAWING

THIS DRAWING IS TO BE READ IN CONJUNCTION WITH CONSULTANTS DRAWINGS

ALL WORK TO BE CARRIED OUT IN ACCORDANCE WITH CURRENT BUILDING REGULATIONS

0m 4m 8m 12m 16m 20m

VISUAL SCALE 1:200 @ A3

rev	date	by	Description

FURTHER INFORMATION

		PROJECT NO:	2410	DATE:	15/06/26
		SCALE:	As indicated @ A3	DRAWN BY:	dw
DRAWING TITLE:	Duplex Type J-J - Proposed Sections & Elevations	MODEL NAME:	2410-TA-ZZ-00-M3-A-BLD_J	CHECKED BY:	RC
		DRAWING NO:	**2410 - BLD_J-J - 0561**	REVISION:	
PROJECT TITLE:	Residential Development at LEIXLIP, Co. Kildare for Leixlip and Newbridge SPV Limited	TEGOS ARCHITECTS		2 Knocklyon Park, Templeogue, DUBLIN, D16 W5W5, Ireland, tel: ++ 353-87-2215758 web: www.tegos.ie email : admin@tegos.ie	

THIS DRAWING IS COPYRIGHT TO TEGOS ARCHITECTS ©