

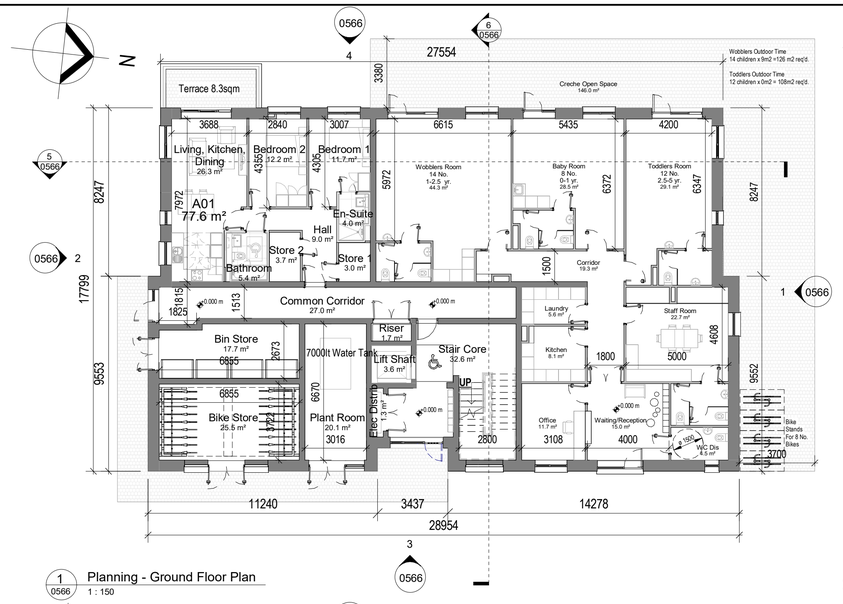



1 0566 Planning - Ground Floor Plan
1 : 150

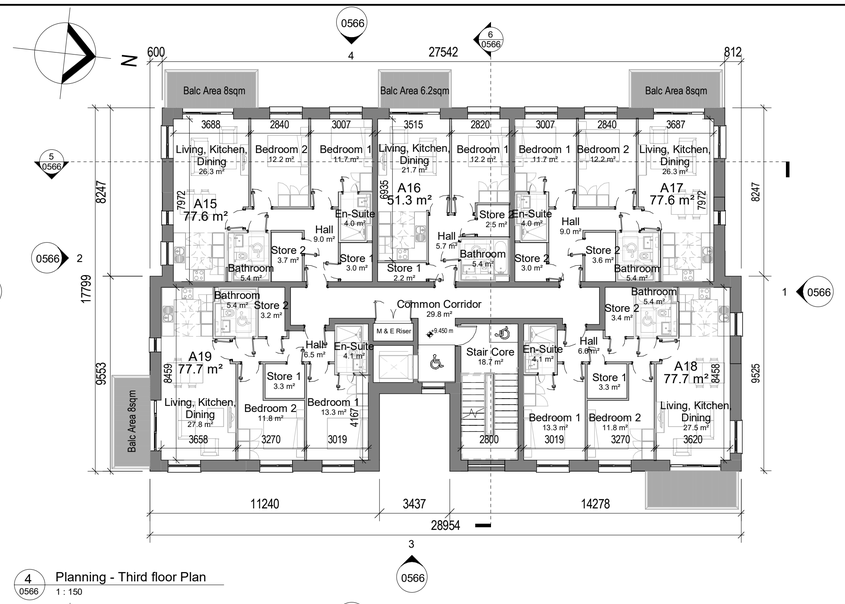


4 0566 Planning - Third floor Plan
1 : 150

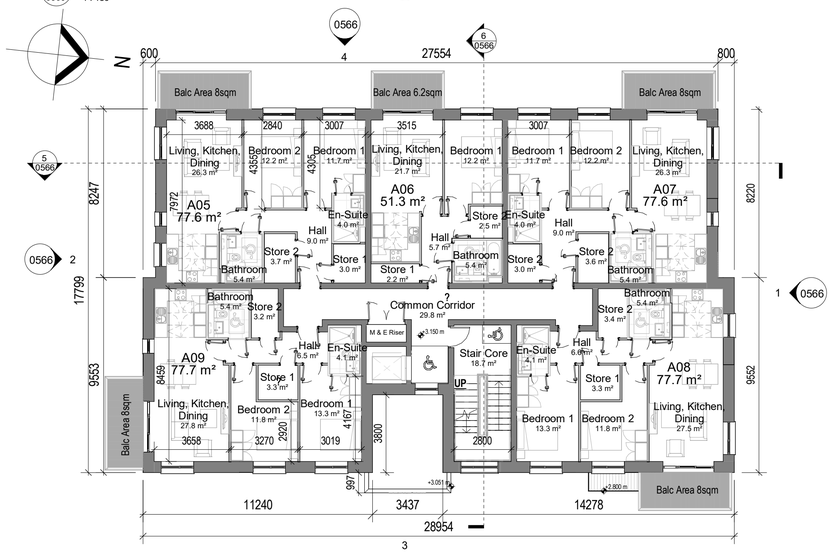


2 0566 Planning - First Floor Plan
1 : 150

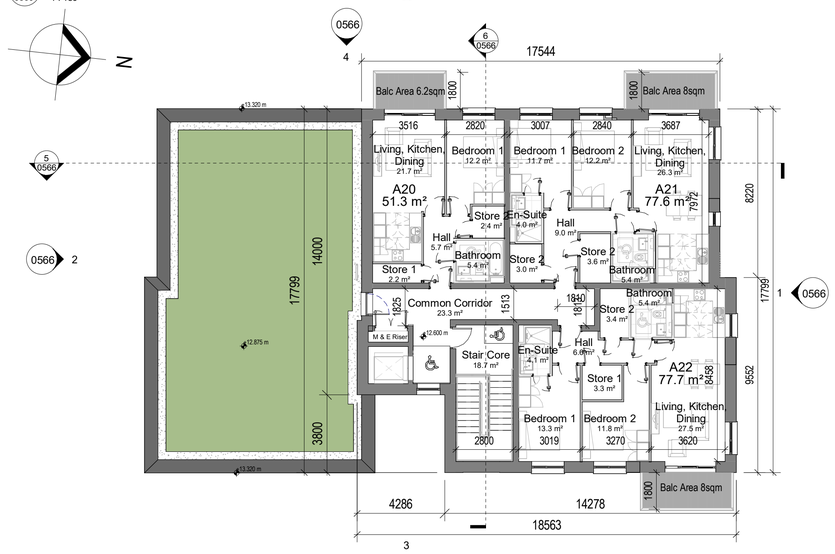

5 0566 Planning - Fourth Floor Plan
1 : 150

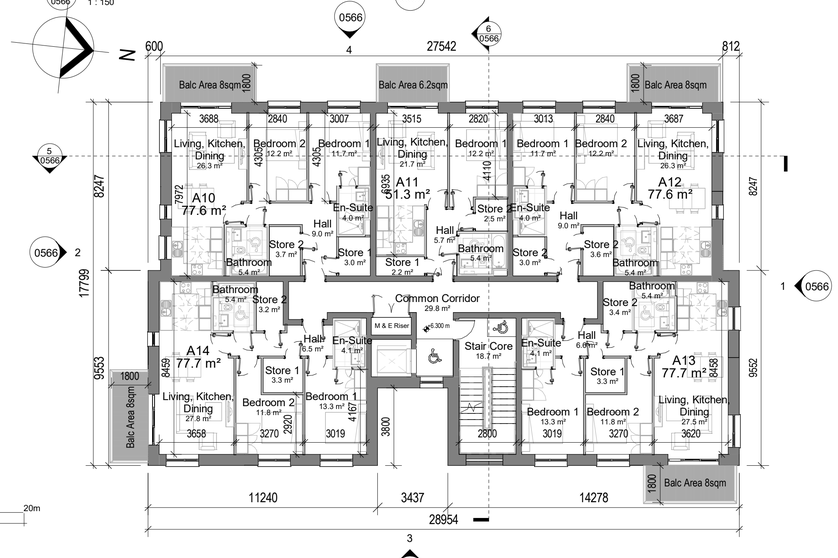

3 0566 Planning - Second Floor Plan
1 : 150

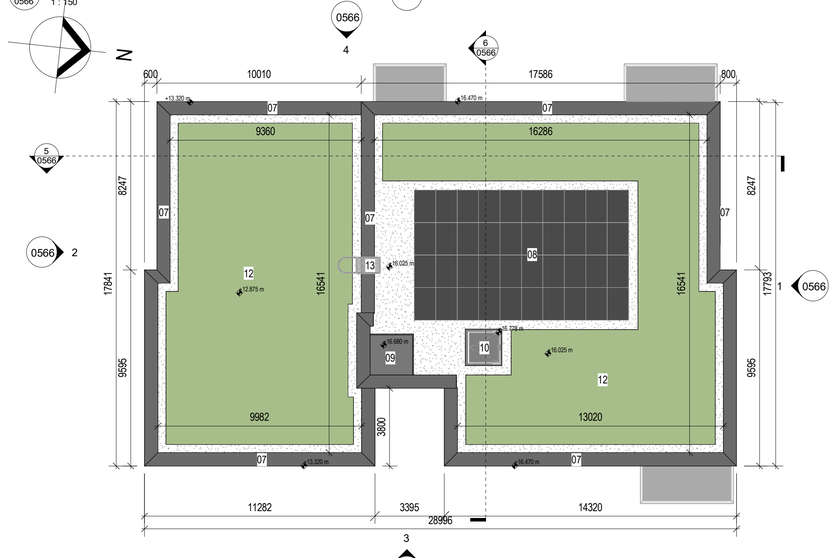

6 0566 Planning - Roof Level
1 : 150

0m 4m 8m 12m 16m 20m

VISUAL SCALE 1:200 @ A1

GENERAL NOTES:

ALL DIMENSIONS ARE TO BE CONFIRMED ON SITE


DIMENSIONS ARE NOT TO BE SCALED FROM THIS DRAWING

THIS DRAWING IS TO BE READ IN CONJUNCTION WITH CONSULTANTS DRAWINGS

ALL WORK TO BE CARRIED OUT IN ACCORDANCE WITH CURRENT BUILDING REGULATIONS

Planning Materials Legend

01 Selected Light Coloured Brick
02 Selected Dark Coloured Contrasting Brick.
03 Selected Contrasting Brick Infill Panel.
04 Feature Corbel Brick Panel.
05 Double Glazed Windows with Integrated Cills.
06 Mild Steel Galvanised and Powder Coated Balcony system.
07 Powder coated aluminium cappings.
08 PV Panels.
09 Lift Overrun.
10 AOV.
11 Selected powder coated aluminium rainwater goods.
12 Selected Green roof system.
13 Roof Maintenance Access Ladder.
14. Opaque Glazing

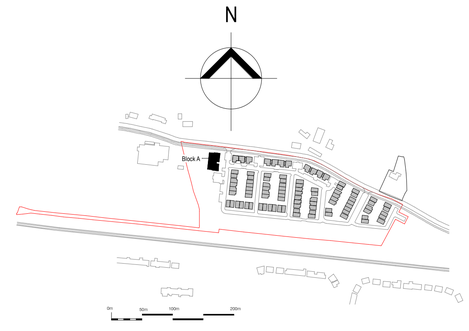

Key Plan

rev	date	by	Description

FURTHER INFORMATION

PROJECT TITLE:	**Residential Development Confey, Leixlip, Co. Kildare Leixlip and Newbridge SPV Limited**		
DRAWING TITLE:	**Block A Planning GA Plans**		
PROJECT NO:	2410	DATE:	July 2026
SCALE:	As indicated	DRAWN BY:	SMcD
MODEL NAME:	Leix-TA-01-ZZ-M3-A-BLK_A	CHECKED BY:	SL
DRAWING NO:	**2410 - BLD_A - 0565**	REVISION:	

TĒGOS ARCHITECTS
2 Knocklyon Park, Templeogue, DUBLIN, D16 W5W5, Ireland.
tel: ++ 353-87-2215758
web: www.tegos.ie
email : admin@tegos.ie

THIS DRAWING IS COPYRIGHT TO TEGOS ARCHITECTS ©