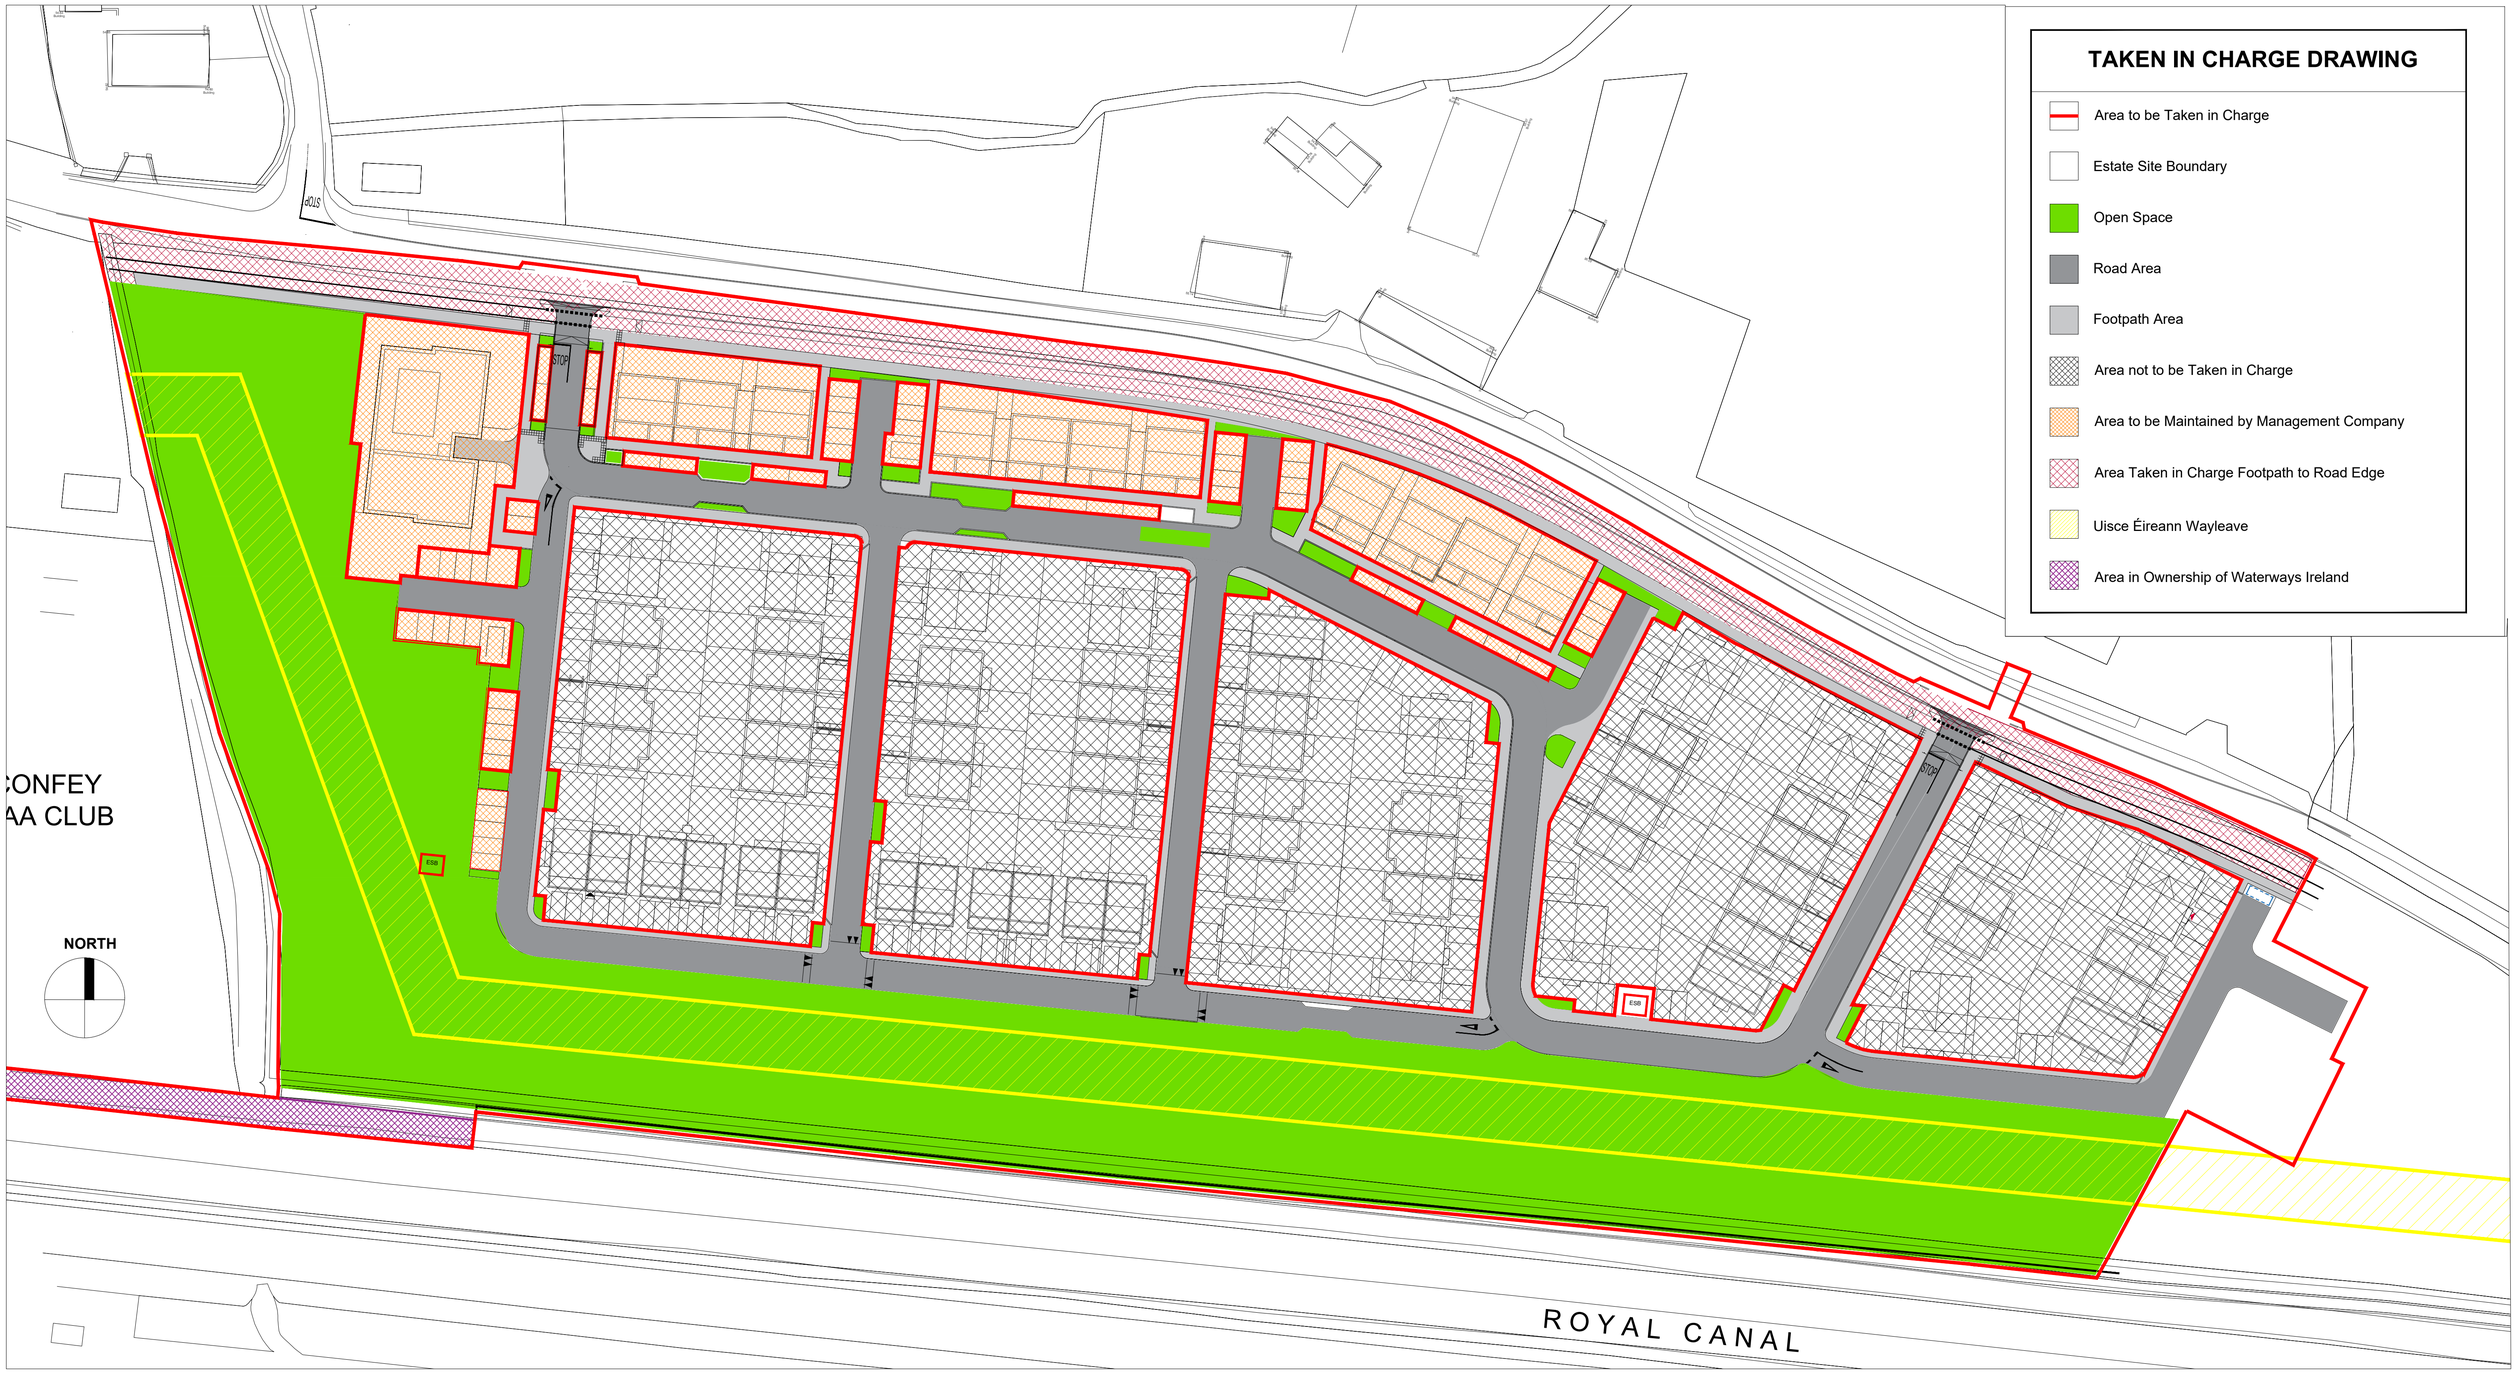


TAKING-IN-CHARGE
1:500 @ A1

Application Site

Extent of Ownership

ITM Coordinates:
X,Y= 700809, 737230

OS Map Sheets; 3194-06, 3194-07, 3194-A
OS Licence No. CYAL 50383112
Tailte Éireann - Surveying ©

FURTHER INFORMATION

PROJECT TITLE:	Residential Development at Confey,Leixlip, Co. Kildare for Leixlip and Newbridge SPV Limited		
DRAWING TITLE:	Taking-in-Charge		
PROJECT NO:	2410	DATE:	10-11-2026
SCALE:	1:500 @ A1	DRAWN BY:	RC
FILE NAME:		CHECKED BY:	RC
DRAWING NO:	2410_SITE_0504-a	REVISION:	-

TĒGOS ARCHITECTS

TĒGOS (Architects) Ltd.
THIS DRAWING IS COPYRIGHT TO TEGOS ARCHITECTS ©