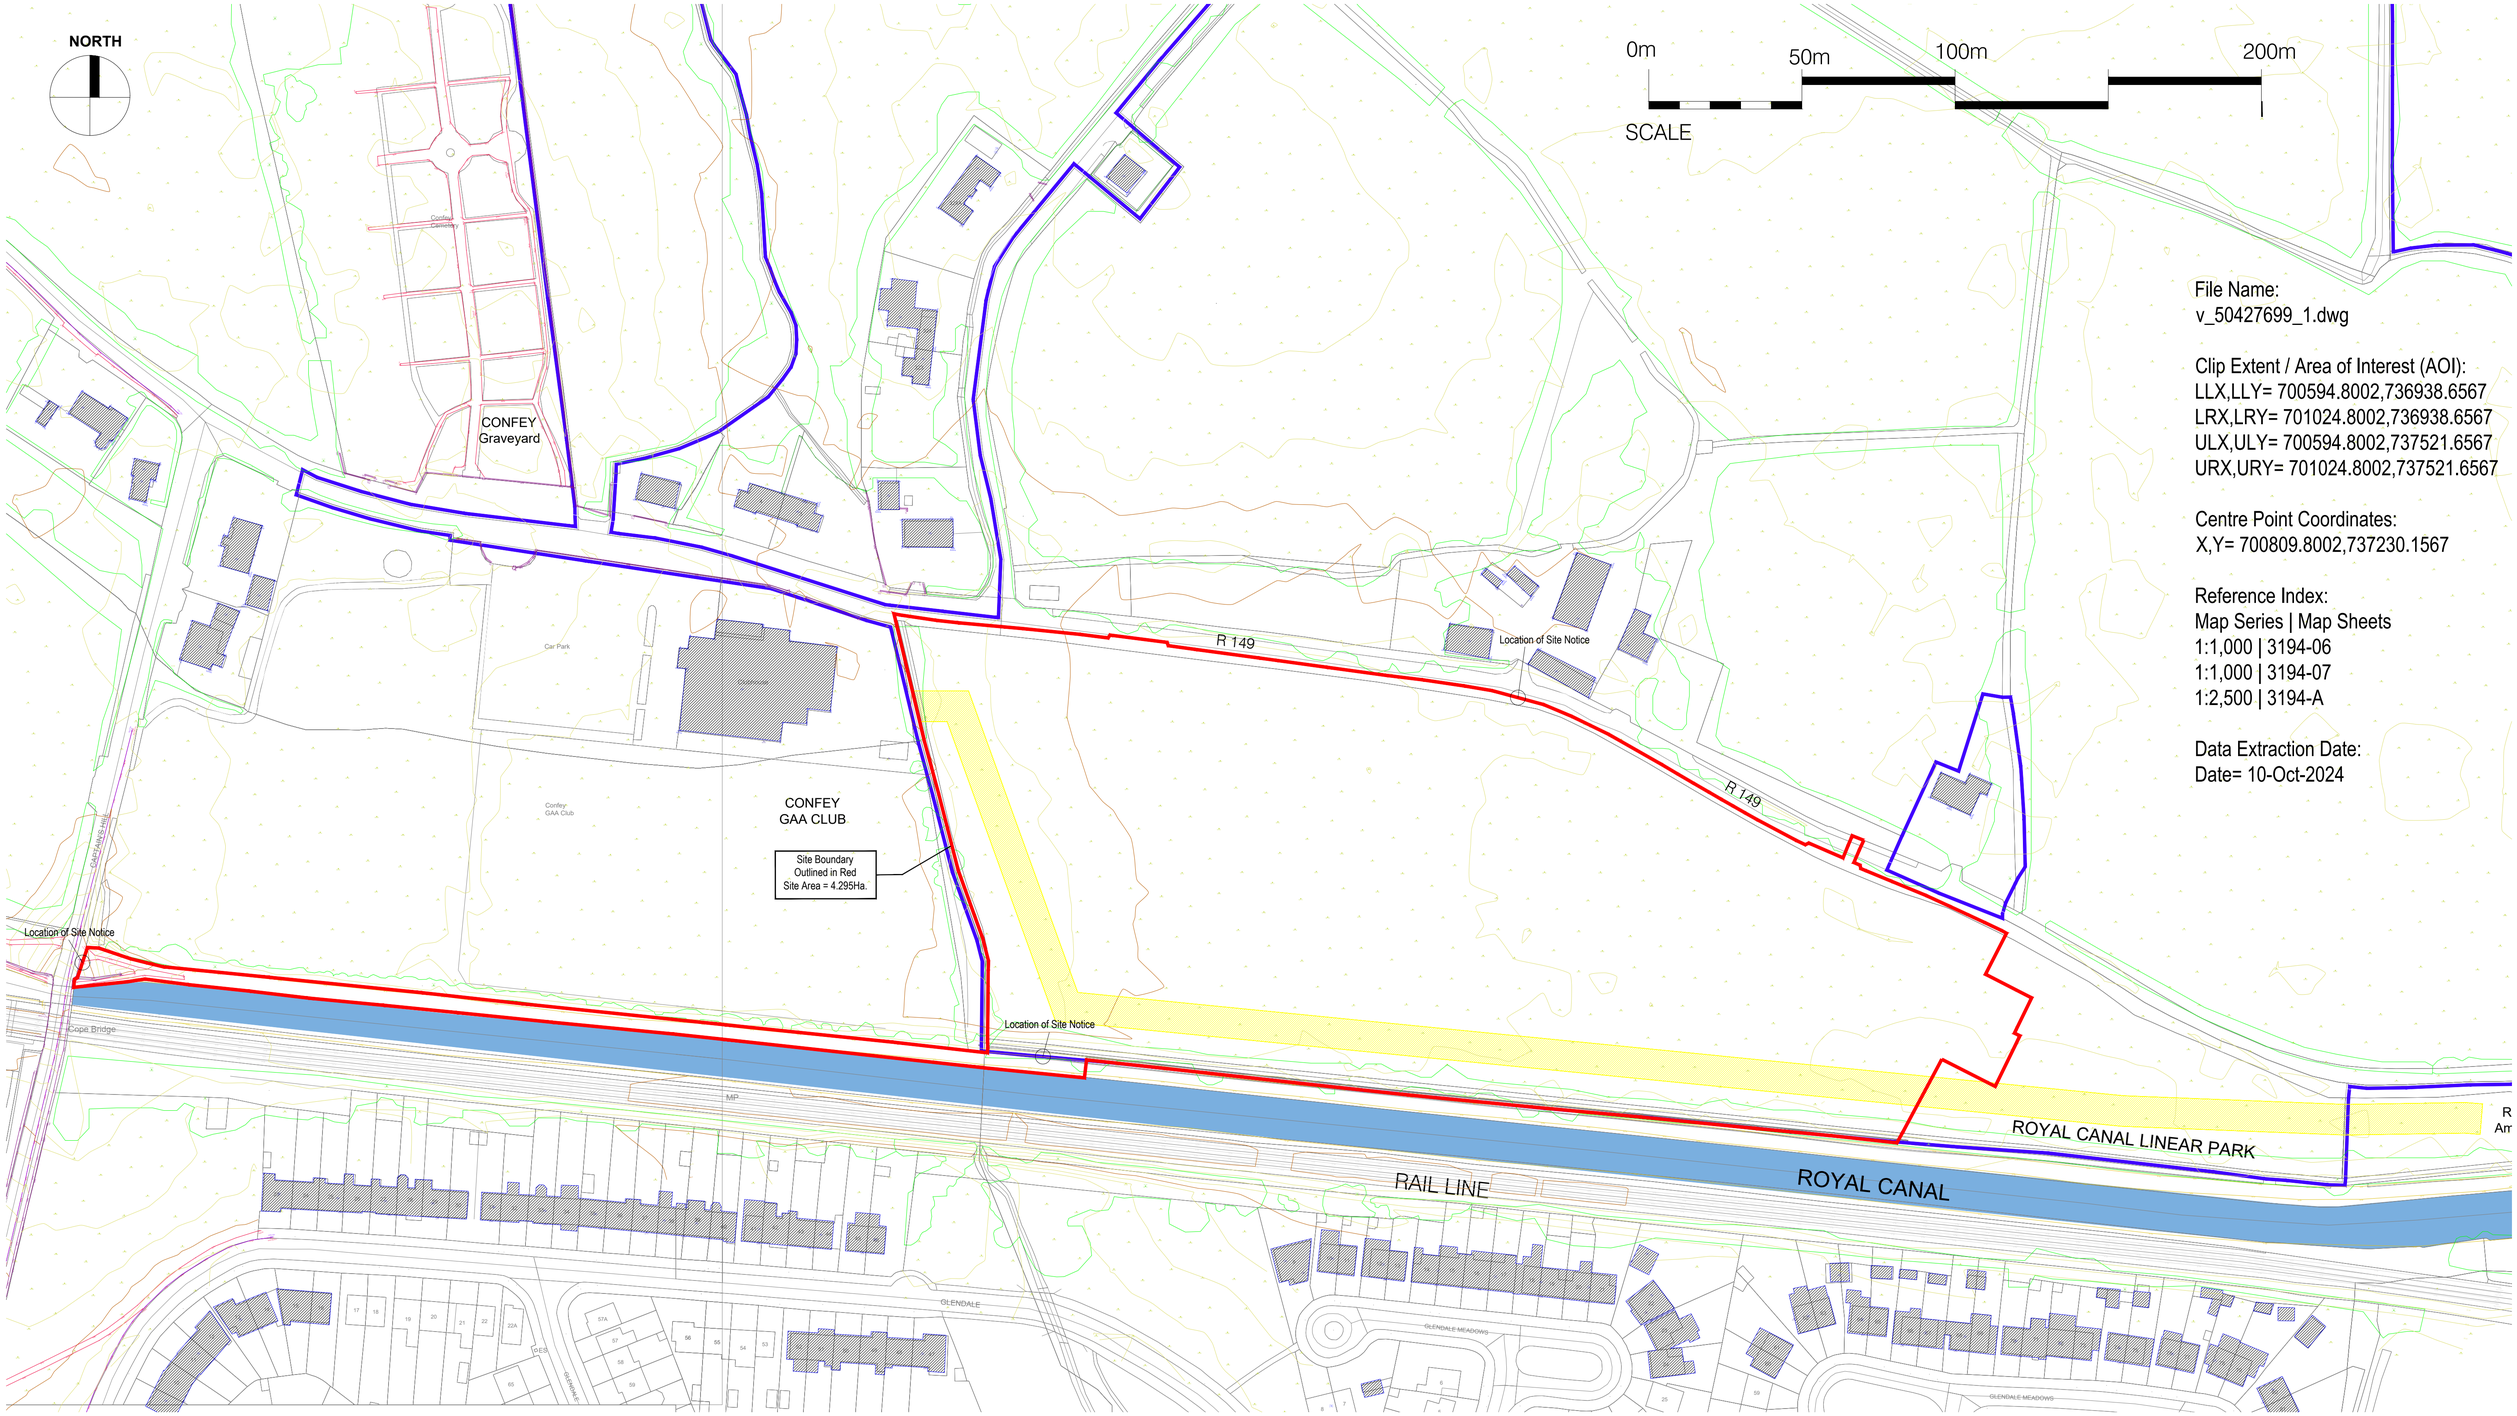


File Name:
v_50427699_1.dwg

Clip Extent / Area of Interest (AOI):
LLX,LLY= 700594.8002,736938.6567
LRX,LRY= 701024.8002,736938.6567
ULX,ULY= 700594.8002,737521.6567
URX,URY= 701024.8002,737521.6567

Centre Point Coordinates:
X,Y= 700809.8002,737230.1567

Reference Index:
Map Series | Map Sheets
1:1,000 | 3194-06
1:1,000 | 3194-07
1:2,500 | 3194-A

Data Extraction Date:
Date= 10-Oct-2024

REV.	DATE:	DRWN.:	DESCRIPTION:
A	A	FC	TCH/FCH/FGH

TOPOGRAPHIC SURVEY 1:1000 @ A1

AREA WITHIN BLUE LINE 29.865 Ha
TRIANGLE 0.1933Ha
TOTAL 29.6717 Ha (73.4 Acres)

AREA WITHIN RED LINE 4.295 Ha

Application Site

Extent of Ownership

Wayleave

ITM Coordinates:
X,Y= 700809, 737230

OS Map Sheets; 3194-06, 3194-07, 3194-A
OS Licence No. CYAL 50383112
Tailte Éireann - Surveying ©

GENERAL NOTES:

ALL DIMENSIONS ARE TO BE CONFIRMED ON SITE

DIMENSIONS ARE NOT TO BE SCALED FROM THIS DRAWING

THIS DRAWING IS TO BE READ IN CONJUNCTION WITH CONSULTANTS DRAWINGS

ALL WORK TO BE CARRIED OUT IN ACCORDANCE WITH CURRENT BUILDING REGULATIONS

FURTHER INFORMATION

PROJECT TITLE:	Residential Development at Confey,Leixlip, Co. Kildare for Leixlip and Newbridge SPV Limited		
DRAWING TITLE:	Topographic Survey		
PROJECT NO:	2410	DATE:	16-09-2025
SCALE:	1:1000 @ A1	DRAWN BY:	RC
FILE NAME:		CHECKED BY:	RC
DRAWING NO:	2410_SITE_0506_a	REVISION:	-

TĒGOS
ARCHITECTS

TĒGOS (Architects) Ltd.
www.tegos.ie
admin@tegos.ie

Dublin
D16 WSW3

THIS DRAWING IS COPYRIGHT TĒGOS (ARCHITECTS) LTD. ©