Corrigan Hodnett Consulting
Civil & Structural Engineers


Unit B4, Omni Park SC, Santry, Dublin 9. T| +00353 (0) 1 8933782 E| info@corriganhodnett.ie W| www.corriganhodnett.ie

FOR PLANNING


A1

General Notes

1. Do not scale from this drawing. Refer to Architects drawings for all works levels and setting out.
2. This drawing is to be read in conjunction with all other Engineer's and Architect's drawings and specifications. Where discrepancies are observed please notify CHC for clarification.
3. Contractor to check all levels (existing and proposed), setting out and dimensions on site prior to commencement of the works and advise the consultants of any discrepancies.
4. All works to be constructed in accordance with current building control legislation, local authority requirements and good building practice.
5. All Insulation, weathering materials (dpc, dpm, flashings etc), radon barriers and sumps and all sub-floor ducting all to Architect's details.
6. Location of all service pop-ups to be confirmed and set out by the Architect.
7. Refer to Architect's drawings and specifications for fire strategy and all fire protection requirements
8. All materials and products specified must carry CE marking and Declarations of Performance as appropriate.
9. Contractor shall note the recommendations of the site investigation report in respect of all excavation depths, ground water levels and identification of required adequate bearing strata. All foundation formation soft spots or disturbed ground not covered in SI report to be recorded and notified to the Engineer.

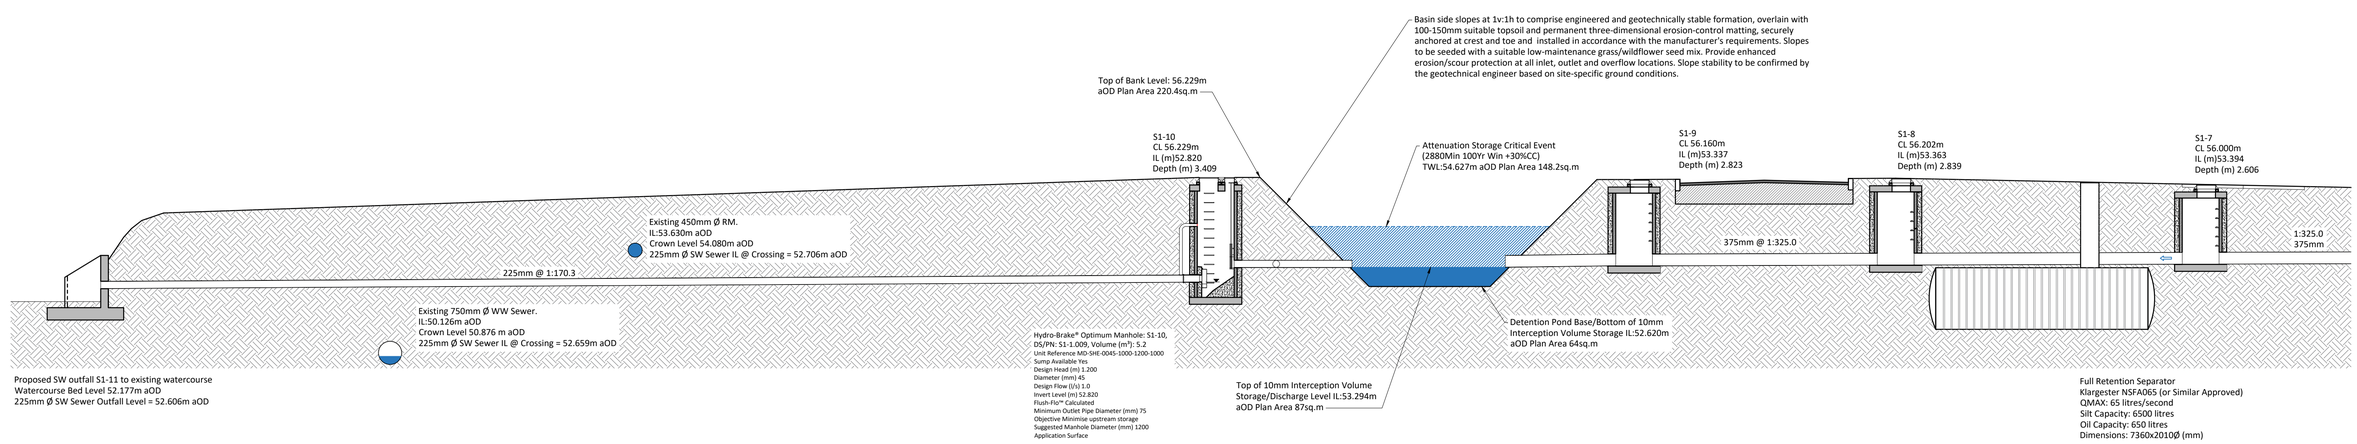

SECTION (S1-7 TO S1-11) THROUGH ATTENUATION AND HYDROBRAKE
SCALE 1:100

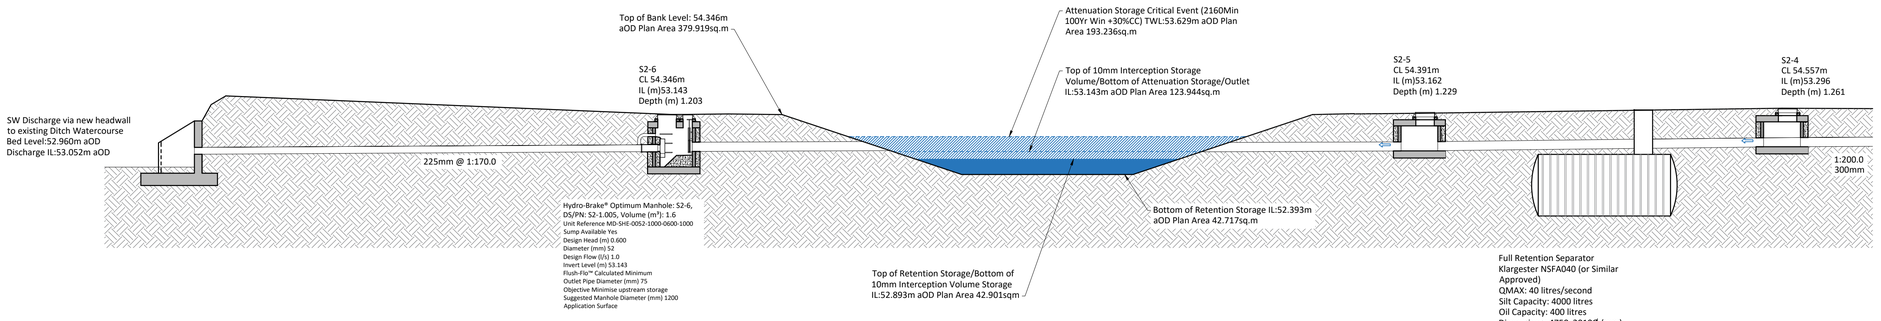

SECTION (S2-4 TO S2-7) THROUGH ATTENUATION AND HYDROBRAKE
SCALE 1:100

Further Information –
Kildare County Council
PA Reg. Ref. 26/60878

Issue	Suitability	Date	Description	Designed	Drawn	Approved
P01	S4	13.11.2026	Issued for further information.	P.C.	N.N.	P.C.

Project
Confey Lands LRD, Leixlip

Drawing Title
R149 Link Road Upgrade Drainage Attenuation and Interception Storage Details

CHC Corrigan Hodnett Consulting

Client
Leixlip and Newbridge SPV Limited

Originator.	Area.	Level.	Type.	Role.	Number.
CHC	-00	-GR	-DR	-C	-00109

© This drawing is copyright. No part of this document may be re-produced or transmitted in any form or stored in any retrieval system of any nature without the written permission of the consulting engineer as copyright holder except as agreed for use on the project for which the document was originally issued.