

BOUNDARY PLAN
SCALE 1:1000 / A1

BOUNDARY TYPE 01
1.8M HIGH CONCRETE POST AND TIMBER PANEL FENCE.
REFER TO BOUNDARY DETAILS FOR FURTHER INFORMATION.

BOUNDARY TYPE 02
2M HIGH BRICK WALL WITH EXTERNAL BRICK FINISH AND INTERNAL RENDER FINISH.
REFER TO BOUNDARY DETAILS FOR FURTHER INFORMATION.

BOUNDARY TYPE 03
2M HIGH BLOCK WALL, RENDERED AND CAPPED.
REFER TO BOUNDARY DETAILS FOR FURTHER INFORMATION.

BOUNDARY TYPE 04
1.2M HIGH BOW-TOP RAILING.
REFER TO BOUNDARY DETAILS FOR FURTHER INFORMATION.

BOUNDARY TYPE 05
TIMBER SIDE GATE.

BOUNDARY TYPE 06
1.8M HIGH OBSCURED TOUGHENED LAMINATED SAFETY GLASS PRIVACY SCREEN WITH POWDER COATED GALVANISED STEEL POSTS AND TAMPER-RESISTANT FIXINGS.
OR SIMILAR AND APPROVED.

BOUNDARY TYPE 07
1.2M HIGH BLOCK WALL, RENDERED AND CAPPED.
REFER TO BOUNDARY DETAILS FOR FURTHER INFORMATION.

BOUNDARY TYPE 08
1.8M HIGH BOW-TOP RAILING.
REFER TO BOUNDARY DETAILS FOR FURTHER INFORMATION.


HEDGE
REFER TO PLANTING PLAN & SCHEDULE

EXISTING STONE WALL
TO BE RETAINED.


EXISTING TIMBER POST AND RAIL FENCE
TO BE RETAINED WITH NEW WHIP PLANTING TO INSIDE.

EXISTING TREES & HEDGEROWS - TO BE RETAINED
REFER TO ARBORICULTURAL REPORTS/DRAWINGS FOR FURTHER INFORMATION.


EXISTING HEDGEROW - FUTURE REMOVAL
TREES REQUIRED TO BE REMOVED TO FACILITATE FUTURE ROAD WIDENING WORKS. REFER TO ARBORICULTURAL REPORTS/DRAWINGS FOR FURTHER INFORMATION.

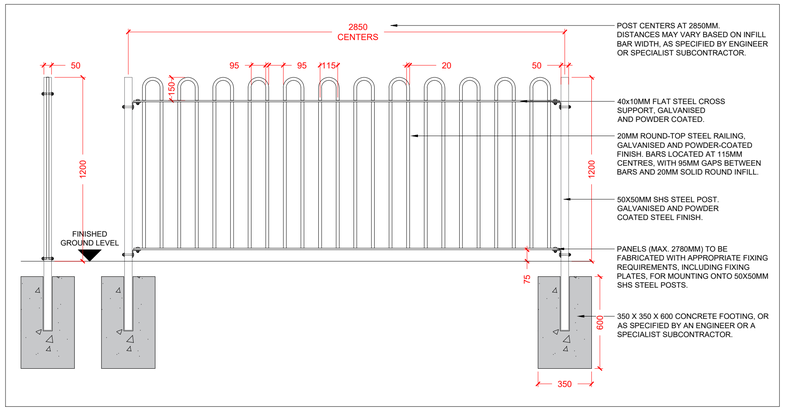


1200MM BOWTOP RAILING
SCALE 1:20 / A1

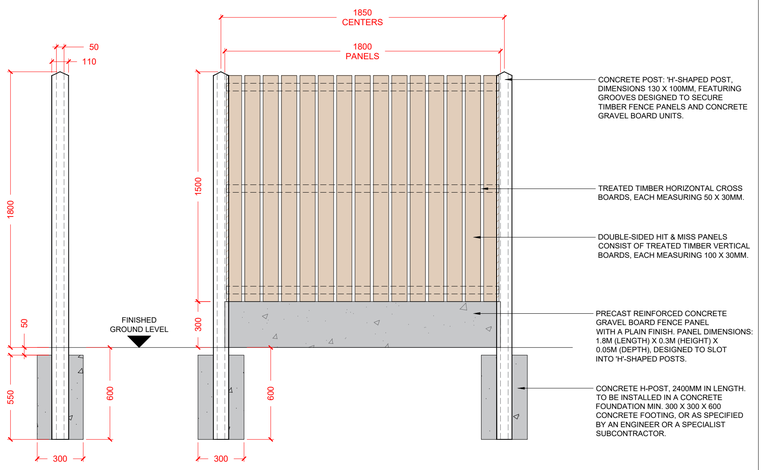

1.8M TIMBER PANEL AND CONCRETE POST FENCE
SCALE 1:20 / A1

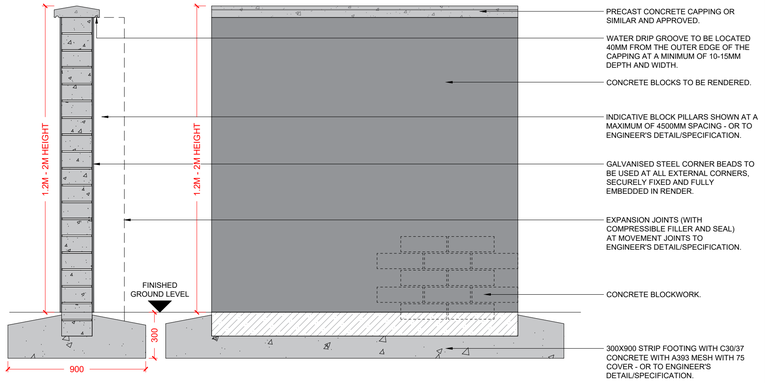

2M CONCRETE BLOCK WALL - RENDERED
SCALE 1:20 / A1

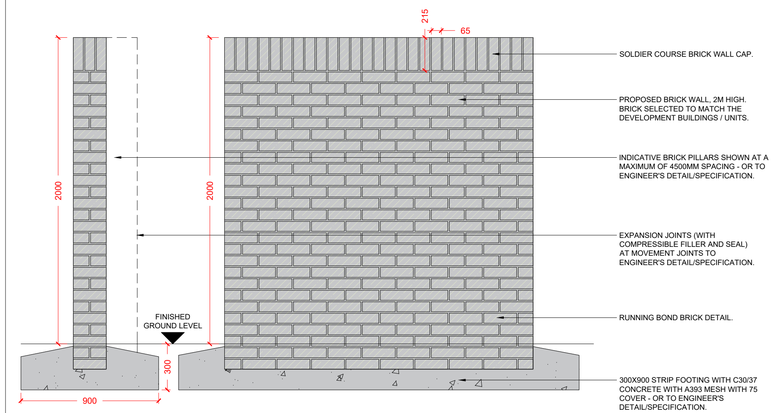

2M HIGH BRICK WALL WITH SOLDIER COURSE CAPPING
SCALE 1:20 / A1

DO NOT SCALE FROM THIS DRAWING, WORK ONLY FROM FIGURED DIMENSIONS.
ALL DIMENSIONS ARE IN MILLIMETERS UNLESS OTHERWISE NOTED.
ALL ERRORS AND OMISSIONS ARE TO BE REPORTED TO LANDSCAPE ARCHITECT.

REV:	DATE:	REFERENCE:	BY:	REV:	DATE:	REFERENCE:	BY:
A	2025-10-09	BOUNDARY PLAN & DETAILS	RM				
B	2025-10-15	UPDATED REDLINE	RM				
C	2025-10-21	UPDATES TO CLIENT INFO	RM				
D	2025-10-31	REVISIONS TO PROPOSED TREE LOCATIONS AND CYCLE ROUTE	RM				
E	2026-05-06	ISSUED FOR DICUSSION	RM				
F	2026-06-26	DRAFT PLANNING	RM				
G	2026-07-28	PLANNING ISSUE	RM				
H	2026-11-12	DRAFT FURTHER INFORMATION RESPONSE ISSUE	DB				
I	2026-11-19	FURTHER INFORMATION RESPONSE ISSUE	RM				

N

MURPHY + SHEANON

Contact: office@murphysheanon.ie
Tel: +353 1 5390540
Address: Ground Floor, Mounttown House, Lower Mounttown Road, Glenageary, Co.Dublin

CLIENT: LEIXLIP AND NEWBRIDGE SPV LIMITED
DRAWING NUMBER: 573-PD-1.4
PROJECT NUMBER: 2409573
PROJECT: CONFEY, LEIXLIP, CO. KILDARE
PROJECT STATUS: PLANNING
REVISION: REV. I
DATE: NOVEMBER 2026
TITLE: BOUNDARY PLAN & DETAILS
SCALE: AS SHOWN / A1
DRAWN BY: RM
CHECKED BY: KR/CS
CAD FILE REFERENCE: g:\shared drives\murphy sheanon office\m+s_office\jobs\2409573 - mcgreevy - confey, leixlip\m+s\2. planning\573-pd-01 19.11.26.dwg